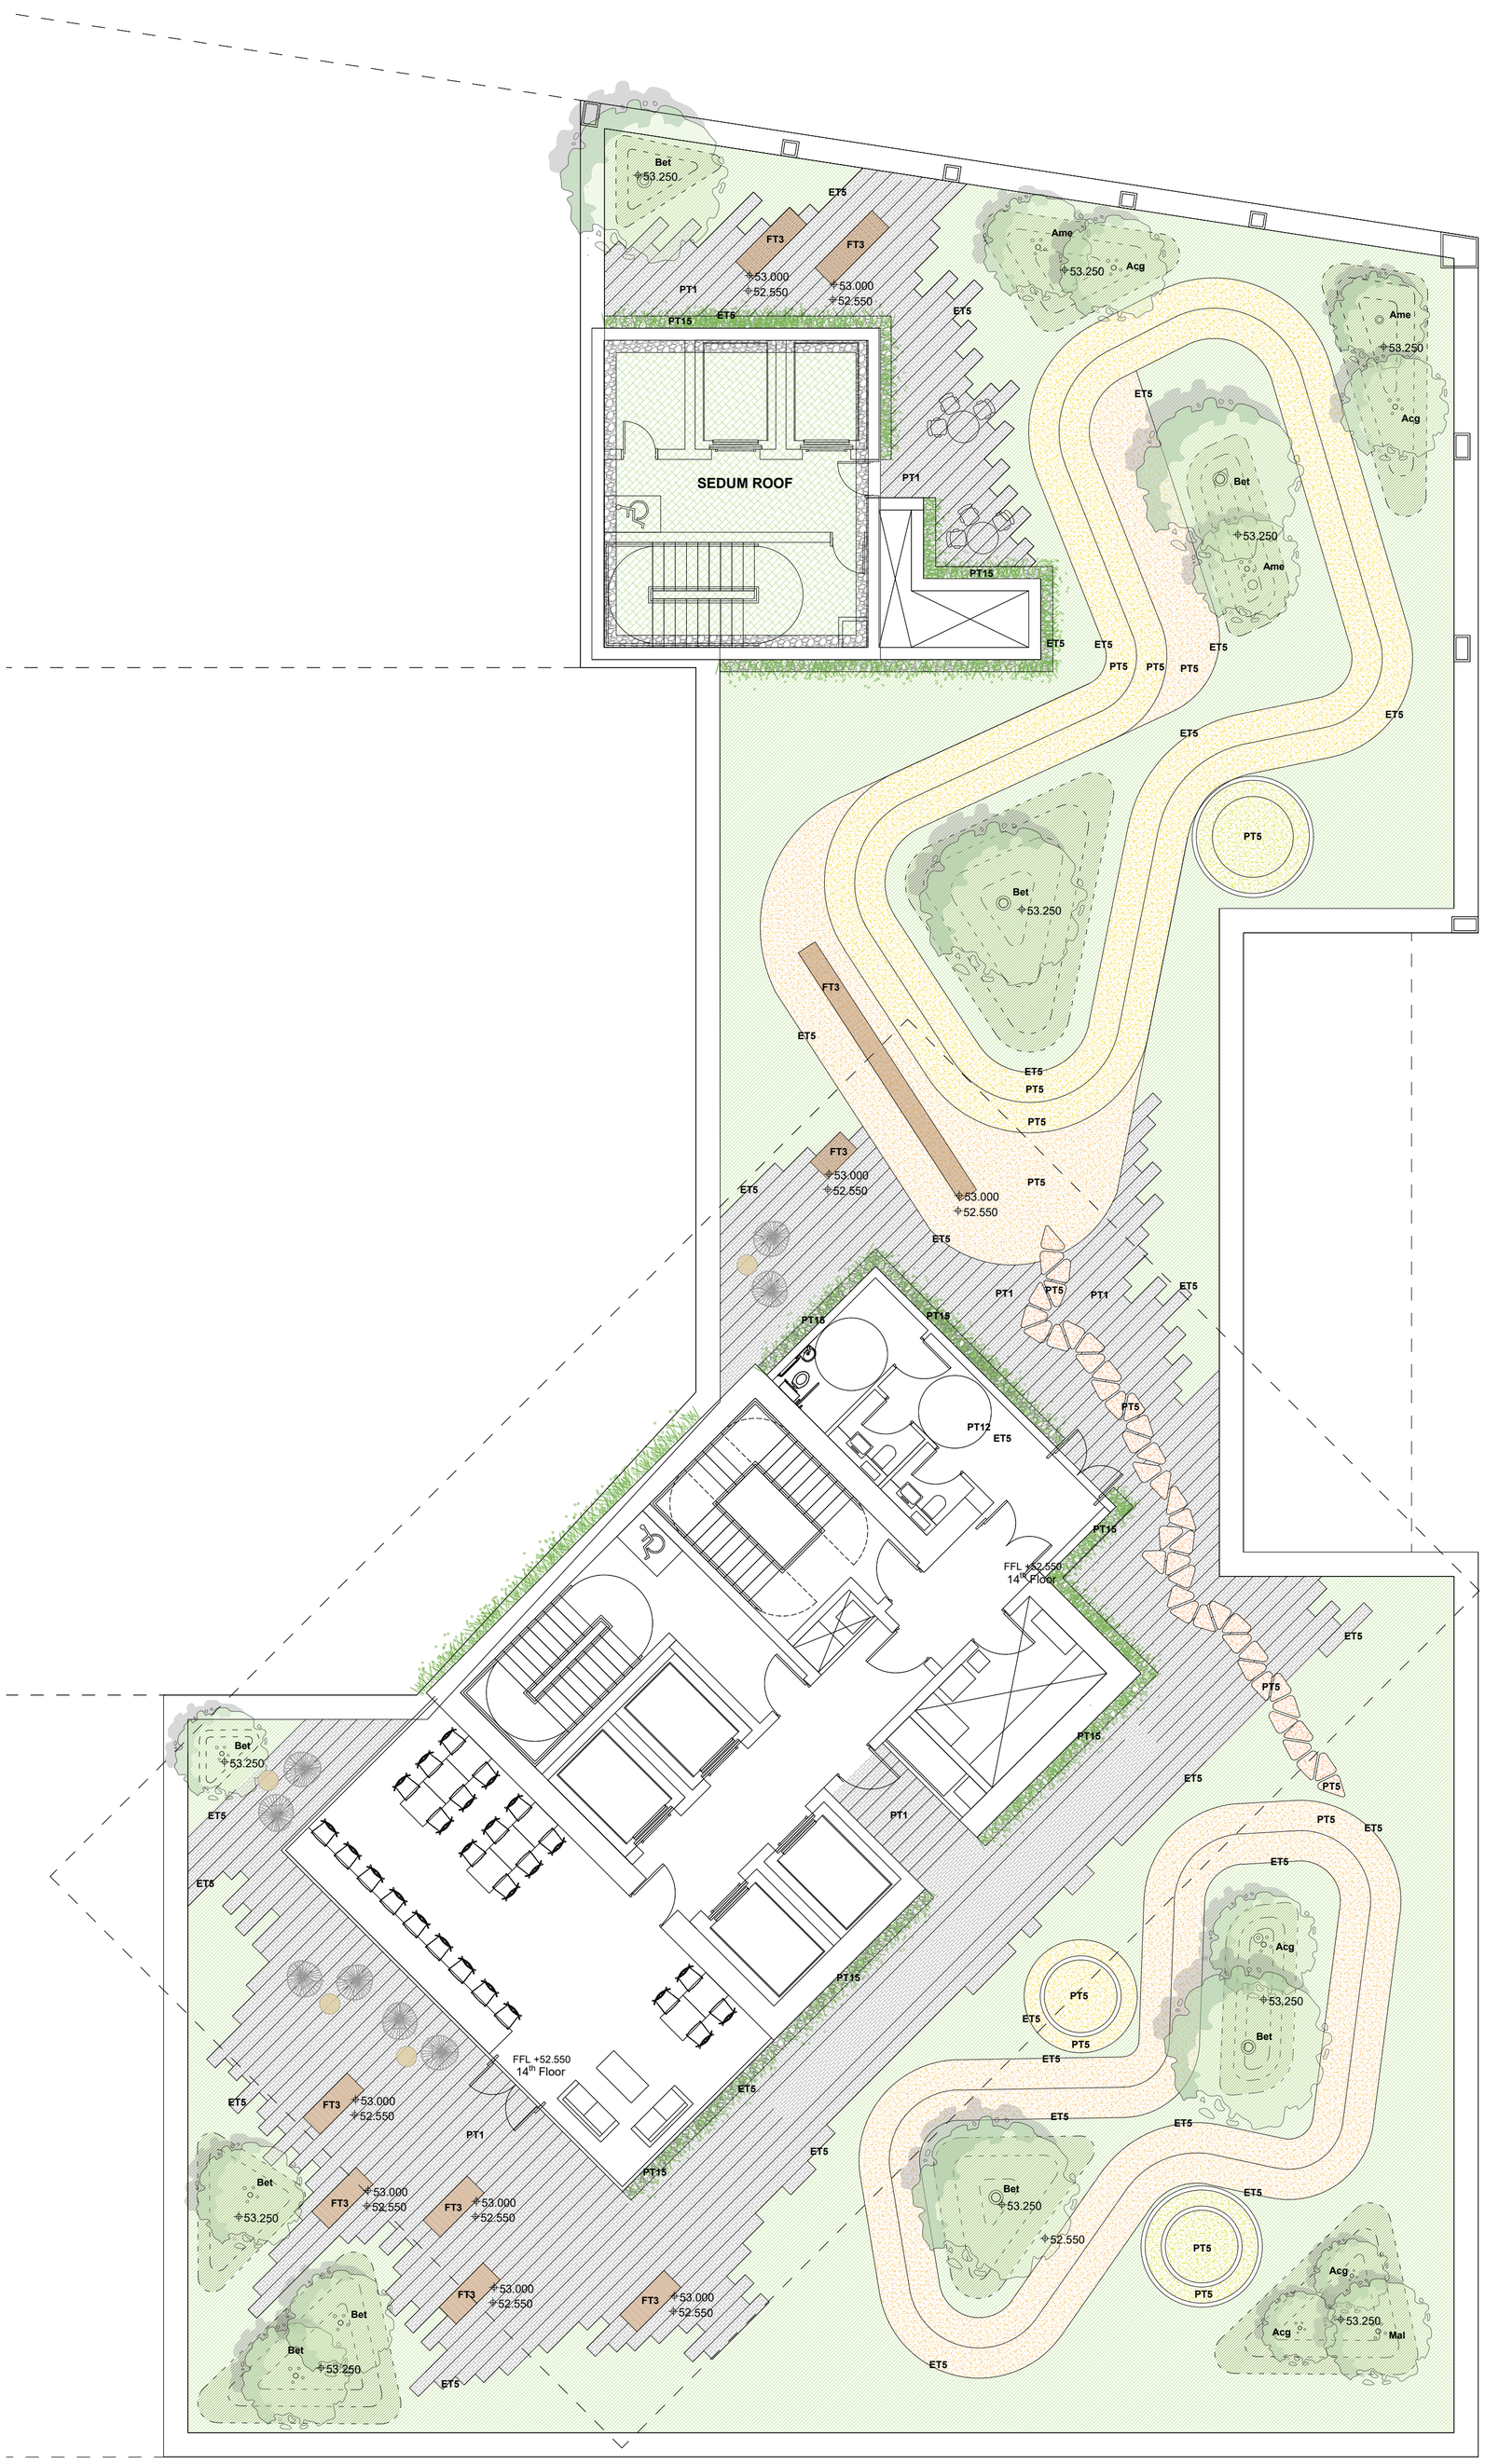

DISCLAIMER

1. This drawing is the property of Cameo & Partners Ltd.
2. It must not be copied or reproduced without written consent.
3. Do not scale from this drawing.
4. Check all dimensions on site before setting out.

PROPOSED HARD LANDSCAPE

Paving Type 1.: Buff Coloured Granite Slabs
Size: 100x200, 200x400,x400x600, depth 80mm.
Colour: 3 shades of light buff.
Supplier: Stonepave or Similar Approved

Paving Type 5.: Wet Pour Safety Surface
Colour: 4 shades of yellow and orange.
Supplier: Soft Surfaces or Similar Approved

Paving Type 15.: Slate chipping
Size: 20-30mm
Supplier: Kilsaran or Similar ApprovedTBC

Edge Type 5.: Aluminium Edge
Height: 100mm. Width: 5mm/100mm
Supplier: EverEdge or Similar Approved

Furniture Type 3. Seats & Benches on Top of Wall
Solid composite deck board
Size/Colour: Plain deck, 21x146 mm, 6m / Grey-brown.
Supplier: SAiGE Composit Decking Ireland or Similar Approved

Furniture Type 10.
Table with chairs. Notional only.
Client to confirm preferred product.

31.00 FFL
31.000
Floor finish level /
Level proposed

PROPOSED SOFT LANDSCAPE

Proposed Mature Tree
Size: 35-40cm girth, RB, 2m clear stem.
Product: Refer to Planting Schedule
Supplier: Van den Berk/Tully Nurseries or Similar Approved

Proposed Semi-Mature Tree
Size: 25-30cm girth, RB.
Product: Refer to Planting Schedule
Supplier: Van den Berk/Tully Nurseries or Similar Approved

Proposed Semi-Mature Multi-stem Tree
Product: Refer to Planting Schedule
Supplier: Van den Berk/Tully Nurseries or Similar Approved

Proposed Shrub Planting
Product: Refer to Planting Schedule
Supplier: Tully Nurseries or Similar Approved

Proposed Herbaceous Planting
Product: Refer to Planting Schedule
Supplier: Tully Nurseries or Similar Approved

Proposed Green Wall
Supplier: ANS Global or Similar Approved

PROPOSED TREE SPECIES

Abbrevation	Scientific name	Common name	Size	Densities
Ame	Amelanchier l.'Balerina'	June berry (E)	3.5-4 high, multi stem	as shown
Bet	Betula pubescens	Downy birch	3.5-4 high, multi stem	as shown
Mal	Malus 'Winter Gold'	Ornamental crabapple	3.5-4 high, multi stem	as shown
Pru	Prunus x. subh. 'Autumnalis R.'	Ornamental cherry	3.5-4 high, multi stem	as shown

(E): edible fruit

PROPOSED MASS SHRUB PLANTING

Scientific name	Common name	Size	Densities
Cornus sericea 'Kelsey'	Dogwood 'Kelsey'	5L, 530-40cm high min.	9/m2
Perovskia atriplicifolia	Russian sage	5L, 50-60cm high min.	5/m2
Cornus 'Winter Flame'	Dogwood 'Winter Flame'	5L, 50-60cm high min.	5/m2

PROPOSED HERBACEOUS PLANTING

PERENNIAL MIX A *(Sunny location)*

Scientific name	Common name	Size	Densities
Anemone h. var. japonica 'Splendens'	Anemone	5L, CG	5/m2
Perovskia atriplicifolia	Russian sage	5L, CG	5/m2
Penstemon 'Rich Ruby'	Beardtongues	2L, CG	7/m2
Echinacea purpurea	Purple coneflower	2L, CG	9/m2
Sanguisorba tanna	Burnet	2L, CG	7/m2
Salvia'Caradonna'	Sage	2L, CG	9/m2

PERENNIAL MIX B *(Sunny location)*

Scientific name	Common name	Size	Densities
Alchemilla mollis	Garden Lady's mantle	2L, CG	7/m2
Geum 'Totally Tangerine'	Avens	2L, CG	7/m2
Astrantia major 'White Giant'	Masterworth	2L, CG	7/m2
Carex testacea	New Zealand Sedge	2L, CG	7/m2
Rudbeckia fulgida	Coneflower	2L, CG	7/m2
Crocosmia 'George Davison'	Coppertips	2L, CG	5/m2
Kniphofia 'Sunningdale Yellow'	Red hot pokers	2L, CG	9/m2

PERENNIAL MIX C *(Sunny location)*

Scientific name	Common name	Size	Densities
Anemanthele lessoniana	New Zealand Wind Grass	2L, CG	5/m2
Diarema pulcherrimum 'Blackbird'	Wand flower	2L, CG	5/m2
Lisimachia 'Atropurpurea'	Loosestrife	2L, CG	9/m2
Aquilegia 'Black Barlow'	Columbine	2L, CG	9/m2
Anthriscus sylvestris 'Ravenswing'	Cow parsley	2L, CG	7/m2
Verbascum 'Petra'	Mullein	2L, CG	9/m2

PERENNIAL MIX D *(Shaded location)*

Scientific name	Common name	Size	Densities
Erythronium 'Pagoda'	Fawn lily	2L, CG	15/m2
Euphorbia am. var. robbiaee	Spurge	2L, CG	12/m2
Dryoptheris erythriosa	Copper shield fern	2L, CG	7/m2
Helleborus x hybridus 'Harvington Apricot'	Stinking hellebore	2L, CG	7/m2
Liriope muscari 'Monroe White'	Lily turf	2L, CG	12/m2
Polystichum aculeatum	Hard shield fern	2L, CG	5/m2

IMPORTANT NOTES:

All plant stock, plant handling and planting to be undertaken in accordance with the following British Standard Specifications and Code of Practice:

BS 3936: 1992 Part 1 Nursery Stock. Specification for Trees and Shrubs. BS 3936: 1981 Part 10 Nursery Stock. Ground Cover Plants. BS 4428: 1989 Recommendations for general landscaping operations. BS 3936-9: 1998 Nursery Stock - Specification for bulbs, corms and tubers.

The Code of Practice for Plant Handling 1985 (Horticultural Trades Association).

Plants not covered by BS 3936 shall be healthy specimens of good shape and balanced branch structure with abundant fibrous roots. Plants are to show vigour of growth within the growing season prior to lifting.

Plant Stock

Plant stock to be supplied in accordance with the size and description specified on the plant schedule. Plant stock shall be healthy, vigorous, and free from pests and diseases and suitably hardened off for the proposed situation of planting, and lifted at a time in accordance with good nursery practice. Stock shall have a well formed fibrous root system and be free from perennial weeds. All Bulbs to be sourced from approved suppliers and will be of good condition, firm, not dried and free of pests, disease and fungus.

Tree Planting

Trees of the same species shall be uniform in size, shape and in good condition.

Shrub and Herbaceous Perennial Planting

Shrubs and herbaceous plants of the same species shall be uniform in size, shape and in good condition.

Mulching

All soft landscape areas to be mulched with a 50 mm layer of ornamental 'TMA Bark Supplies' or similar grade bark mulch

Location Plan

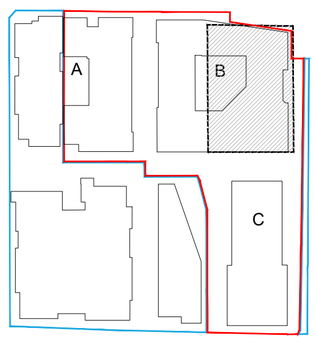

Cameo & Partners design studio
Cargo Works - ET 5.07
1-2 Hatfields, Waterloo, London
SE1 9PG
Company Registered No: 8756613.

T : 0203 1760 130
E : info@cameoandpartners.com

rev	details	by	date
01	Issued for planning	MM	12.11.2020

north

Scale m 0 1 2 3 4 5 6 7 8 9 10
1:100

Project
Project Waterfront South, Dublin

Drawing
Landscape Combined General Arrangement Plan Level 14 BB

Scale	Date	Checked By	Drawn By
1:100@A1	17.04.20		MM

Drawing No. C0096 L114 SHD BB
Revision 01
Purpose of Issue. P
D = design information / P = planning / T = tender / C = construction / B = as built
Drawing sheet size - A1

© Cameo & Partners